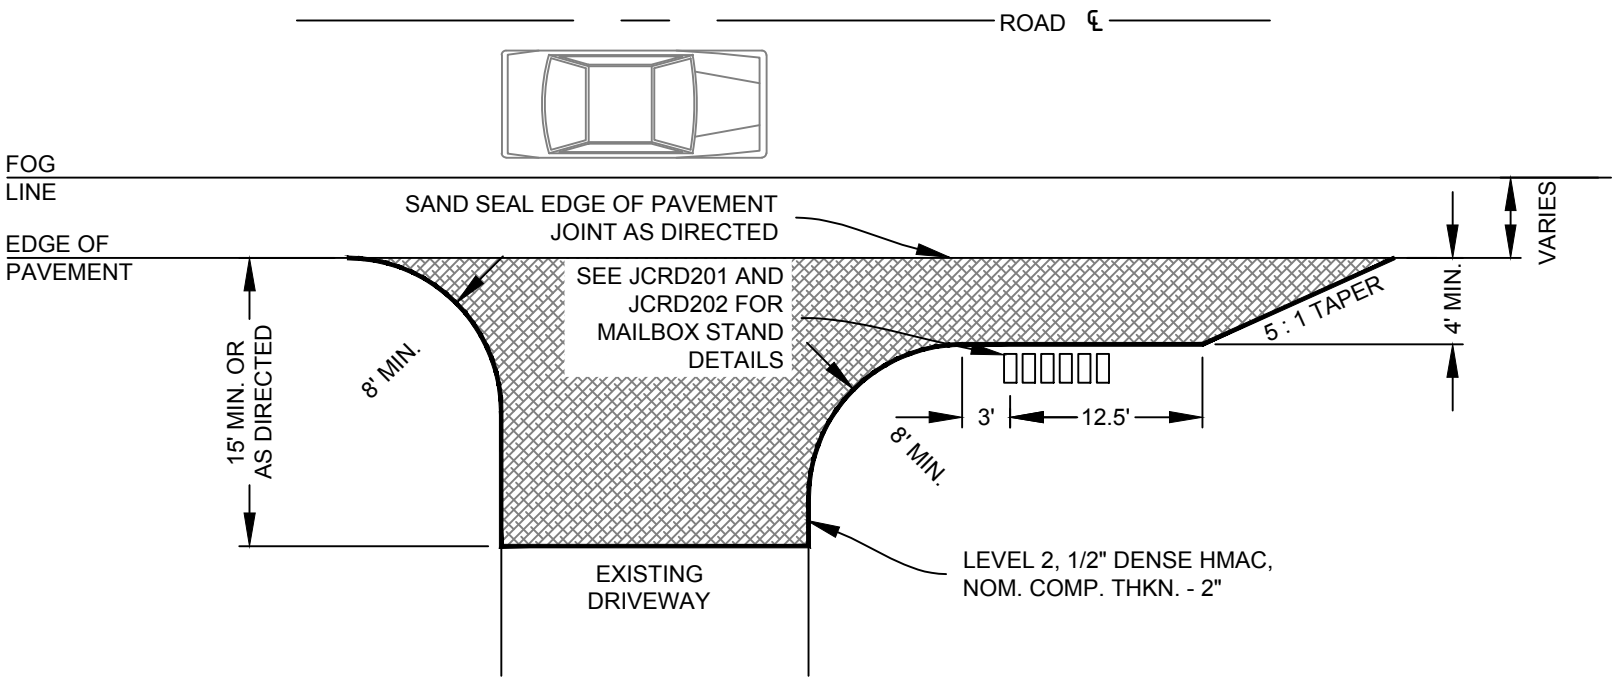

PLAN VIEW

NO SCALE

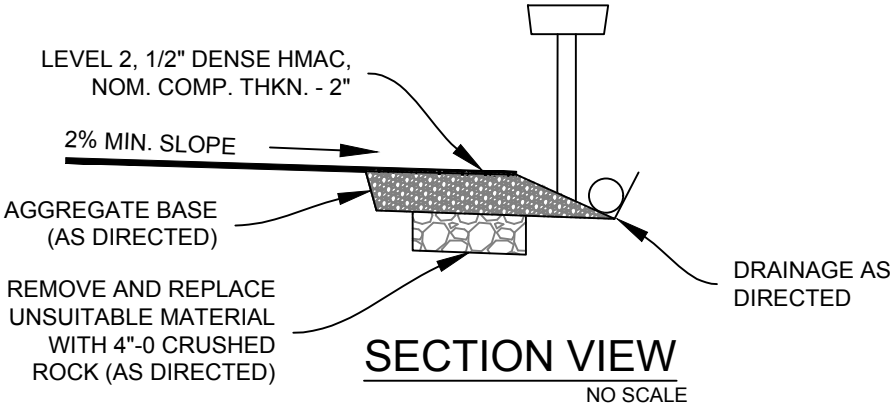

SECTION VIEW

NO SCALE

NOTES:

1. CALL FOR UTILITY LOCATES. 1-800-332-2344
2. DRIVEWAY WIDTHS ARE 16' UNLESS OTHERWISE DIRECTED BY ENGINEER.
3. PAYMENT PER MAILBOX TURNOUT WITH DRIVEWAY.
4. PROVIDE POSITIVE DRAINAGE (2% MIN.).
5. SEE DRIVEWAY DETAIL DRAWING FOR ADDITIONAL DRIVEWAY NOTES.

JACKSON COUNTY ROADS

MIKE KUNTZ, P.E.
COUNTY ENGINEER

Date	By	Revision

JCRD204:
MAILBOX TURNOUT WITH DRIVEWAY

I:\Engineering\LIBRARY\COUNTY\STD_DWG\CURRENT\RD200-Mailbox\JCRD204-MailboxTurnoutDwy.DWG

OCT 2017 NO SCALE

JACKSON COUNTY Roads